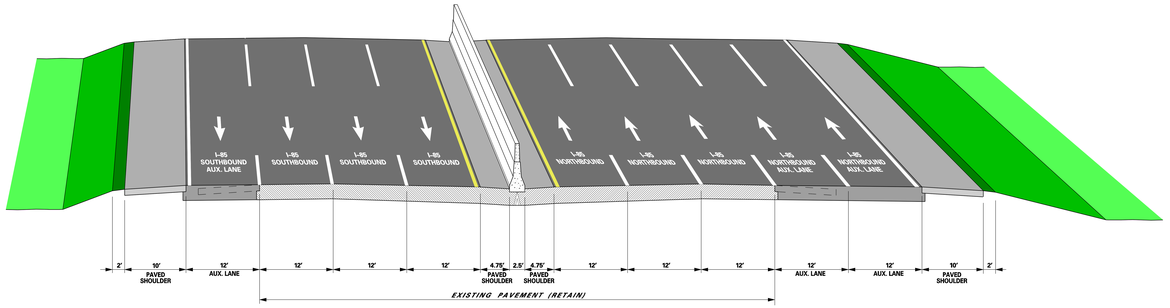

SECTION AA

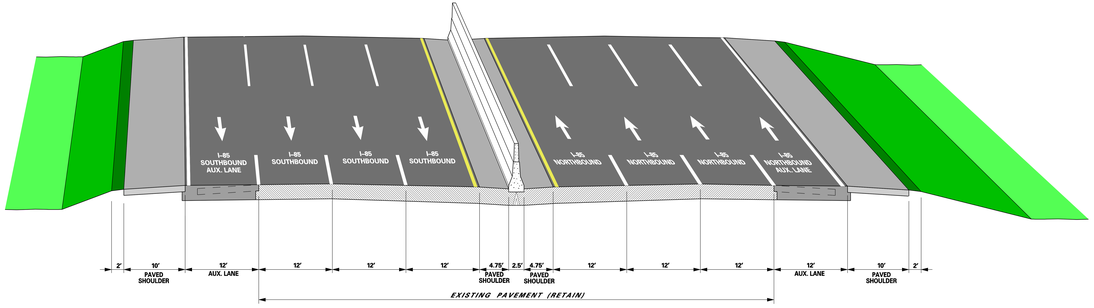

SECTION CC

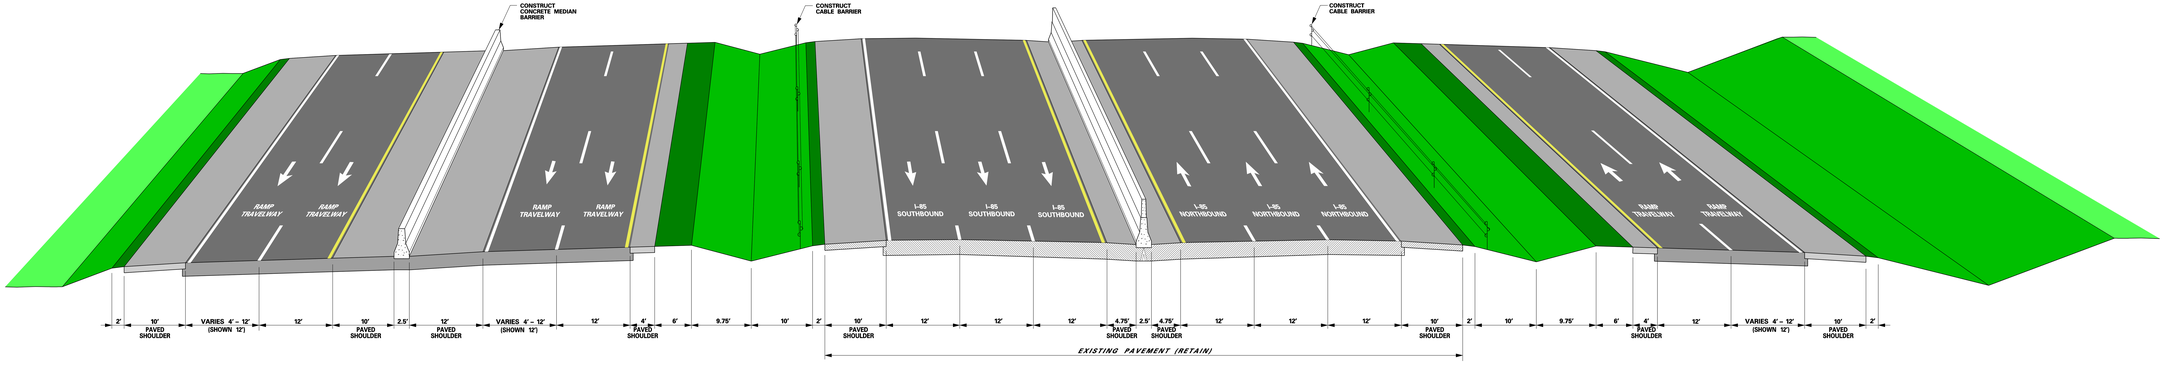

SECTION BB

SCDOT
South Carolina Department of Transportation

PRELIMINARY
SUBJECT TO CHANGE

Florence & Hutcheson
Consulting Engineers

JANUARY 27, 2011